WESTSIDE ENGINEERING
WE # 20029
5525 Interstate North Pkwy
Suite 200
Atlanta, GA 30328
404-965-1287 tel
404-601-9859 fax
cesslinger@westside-engineering.com

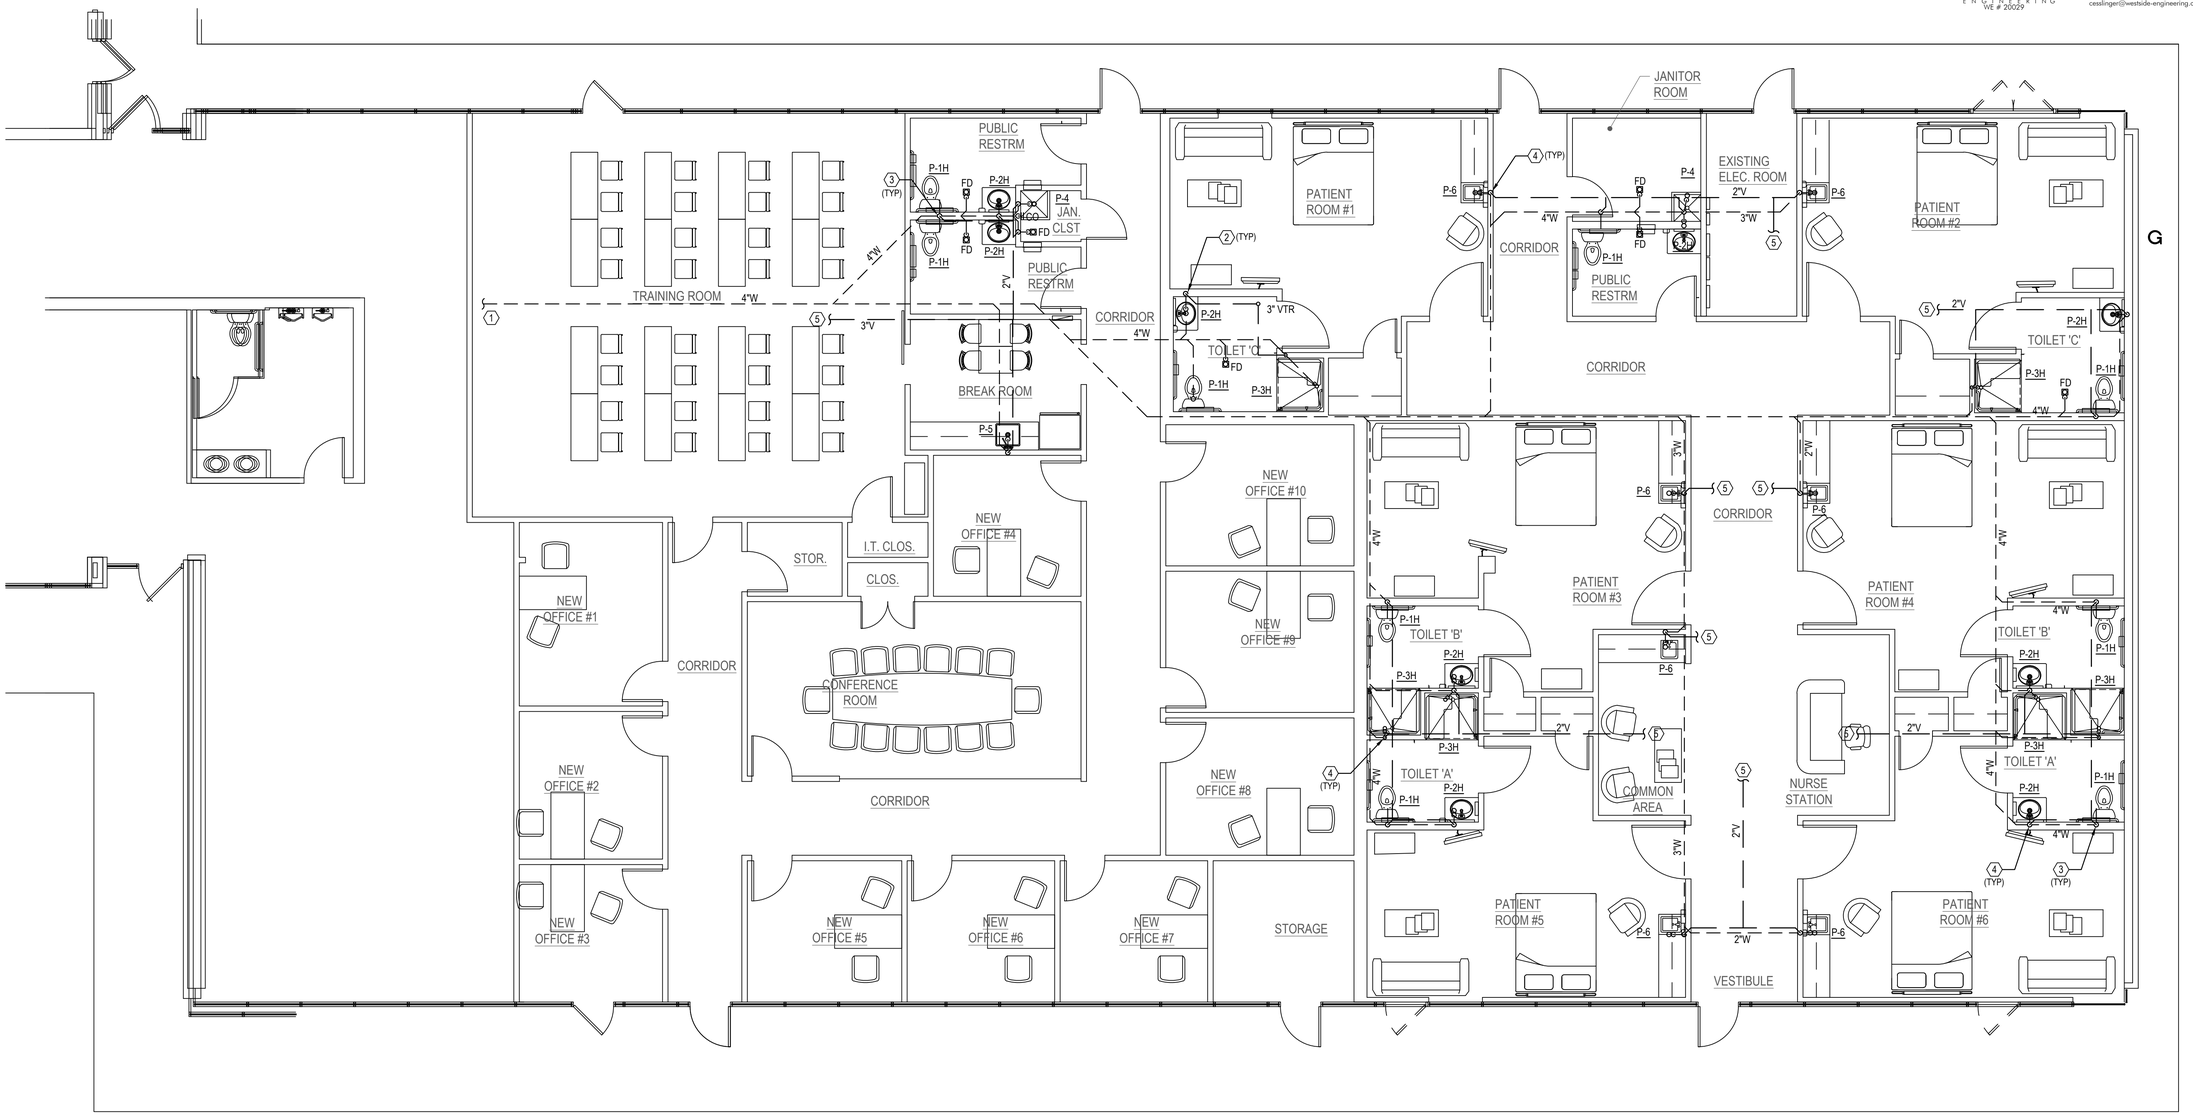

1 PLUMBING PLAN - SAN & VENT

SCALE: 3/16" = 1'-0"

KEY NOTES:

1. CONNECT NEW 4"W TO EXISTING 4" SAN LINE B/F. FIELD VERIFY EXACT LOCATION & DIRECTION OF FLOW.
2. CONNECT NEW 2"W TO EXISTING 4" SAN LINE B/F. FIELD VERIFY EXACT LOCATION & DIRECTION OF FLOW.
3. 4"W & 2"V.
4. 2"W & V.
5. CONNECT NEW 2"V3"V TO EXISTING VENT A/C. FIELD VERIFY EXACT LOCATION.

01913-A

DATE	RELEASE
03.18.20	REL. FOR CONSTRUCTION
~	~
~	~
~	~
~	~
~	~
~	~
~	~
~	~
~	~
~	~
~	~

CHECKED BY:
DRAWN BY:

© 2019 AKA STUDIO, P.C. THESE DRAWINGS AND DESIGNS ARE PROTECTED BY THE COPYRIGHT LAWS OF THE UNITED STATES. THESE DRAWINGS OR ANY PART THEREOF MAY NOT BE USED FOR ANY PURPOSE OR REPRODUCED IN ANY FORM OR BY ANY MEANS WITHOUT THE WRITTEN CONSENT OF AKA STUDIO, P.C.

DRAWINGS FOR:
BARBOUR CGP
CHAMBLEE L.L.C.
361 SUMMIT BLVD.
SUITE 110
BIRMINGHAM, AL. 35243
CONTACT: GREG CRAFT
678-361-4854 / jgcraft@gmail.com

GEORGIA REGISTERED NO PERSONAL PROFESSIONAL ENGINEER JAMES DANIEL HUGGART

AKA STUDIO, PC
Architects & Interiors
74 WOODSTOCK ROAD, ROSWELL, GA. 30075
(770) 642-9030 info@akastudiopc.com

3300 NE EXPRESSWAY
CHAMBLEE, GA 30341

PROJECT #01913-A

TENANT BUILD - OUT
POST OP & OFFICES
BARBOUR ORTHOPEDICS

PLUMBING PLAN - SAN & VENT

P1.0