The undersigned LAGUNITAS DEVELOPMENT COMPANY, a corporation does hereby certify that it is the owner of all the lands delineated and embraced within the red lines upon the above and foregoing map entitled: "Map Number Five of Woodacre" Marin County, California," consisting of ten (10) Sheets, this certificate being on Sheet number ten(10) thereof; that we have caused said map to be prepared for record and do consent to the making and filing thereof; that said map particularly sets forth and describes all the lots intended for sale by number; that all lots and blocks are of the size, shape and dimensions as shown on said map and that no part of said land is dedicated to public use; that, however, any purchaser of any lot shown on said map shall have such right of way over the Roads, Streets, Avenues and Driveways, delineated thereon, as may be necessary for the full enjoyment of the lot purchased.

IN WITNESS WHEREOF, the undersigned, LAGUNITAS DEVELOPMENT COMPANY, a corporation has caused its corporate name to be hereunto subscribed by its President and attested by its Secretary, thereunto duly authorized and its corporate seal to be hereunto affixed, on this 31st day of January A.D. 1922.

LAGUNITAS DEVELOPMENT COMPANY

By John B Coleman By Peter A Seitz
President. Secretary.

STATE OF CALIFORNIA
CITY AND COUNTY OF SAN FRANCISCO } SS

On this 31st day of January in the year of Our Lord, One Thousand Nine-Hundred and Twenty-two, before me, W H PYBURN, a Notary Public in and for said County and State, residing therein and duly commissioned and sworn, personally appeared John B. Coleman, known to me to be the President, and Peter A. Seitz, known to me to be the Secretary of the Corporation that executed the within and foregoing instrument on behalf of the Corporation therein named and acknowledged to me that such Corporation executed the same.

IN WITNESS WHEREOF, I have hereunto set my hand and affixed my Official Seal at my office in the City, County and State aforesaid, the day and year in this certificate first above written.

W.H. Pyburn.
Notary Public in and for the said City and County of San Francisco.

The undersigned, John W. Maillard, mortgagee of the lands delineated and embraced within the red lines upon the above and foregoing map, does hereby consent to the making and filing of said map.

IN WITNESS WHEREOF, the undersigned John W. Maillard has here unto set his hand this 31st day of January, A.D. 1922

John W. Maillard

STATE OF CALIFORNIA
CITY AND COUNTY OF SAN FRANCISCO } SS.

On this 31st day of January in the year of Our Lord, One Thousand Nine Hundred and Twenty-two before me, W H PYBURN a Notary Public in and for said County and State, residing therein and duly commissioned and sworn, personally appeared John W. Maillard, known to me to be the person whose name is subscribed to the within and foregoing instrument, and acknowledged to me that he executed same as such mortgagee.

IN WITNESS WHEREOF, I have hereunto set my hand and affixed my Official Seal, at my office, in the City, County and State aforesaid, the day and year in this certificate first above written.

W.H. Pyburn.
Notary Public (in) and for the said City and County of San Francisco.

STATE OF CALIFORNIA
COUNTY OF MARIN } S.S.

I, [illegible], County Auditor of the County of Marin, State of California, do hereby certify that there are no liens for State or County Taxes against any part of the lands delineated and embraced within the red lines upon the above map entitled: "Map Number Five of Woodacre", except taxes due but not yet payable.

IN WITNESS WHEREOF, I have hereunto set my hand and affixed my Official Seal this [illegible] day of [illegible], A.D. 1922

[signature]
County Auditor of Marin County, State of California.

We, and , County Surveyor and Assessor respectively of the County of Marin, do hereby certify that we have examined each and every lot and block described within the red lines on this map as to their value for residence or commercial uses and state that we have no suggestions or recommendations to offer for the improvement of said subdivision.

IN WITNESS WHEREOF, We have hereunto set our hand this 3rd day of February, A.D. 1922.

[signature]
County Surveyor

[signature]
County Assessor

STATE OF CALIFORNIA
COUNTY OF MARIN } S.S.

I, Jos. E. Graham, County Clerk of the County of Marin, State of California, and ex-officio Clerk of the Board of Supervisors of said County, do hereby certify that the above, "Map Number Five of Woodacre", was presented to said Board, as provided by law, at a regular meeting of said Board, held on the 7th day of February and that said Board did thereupon, by resolution, duly passed and adopted at said meeting, approve said map, and did not accept on behalf of the public any of the Streets, Avenues or Drives, as offered on said map, for public use.

I further certify that a bond, conditioned for the payment of all taxes, which at the time of filing this map are a lien against any part of the lands shown thereon, and not yet payable, has been approved by said Board and filed with the Clerk thereof, as required by law.

IN WITNESS WHEREOF, I have hereunto set my hand and affixed the seal of said Board this 7th day of February, A.D. 1922

Jos. E. Graham
County Clerk and ex-officio Clerk of the Board of Supervisors of Marin County State of California.

"Map Number Five of Woodacre" is a resubdivision into lots of those certain Blocks numbered 1 to 27 inclusive, 29 and 32 respectively, 35 to 40 inclusive, lot 1 of block 41 and lots numbered 203 to 220 inclusive, as said lots and blocks are delineated and so designated on that certain map entitled: "Map Number Three of Woodacre", a subdivision of a Portion of San Geronimo Rancho, Marin County, California, filed December 3, 1913 in Book 4 of Maps at page 63 in the office of the County Recorder of the County of Marin.

Also a resubdivision into lots of those certain blocks numbered 28, 33 and 42 respectively and lots 2 and 3 of block 41 as said lots and blocks are delineated and so designated on that certain map entitled: "Map Number Four of Woodacre," a subdivision of a portion of San Geronimo Rancho, Marin County, California, filed May 6, 1914 in Book 4 of Maps at page 68 in the office of the County Recorder of the County of Marin.

I hereby certify that the subdivision shown on this map is made from my own survey of the ground and under my direction.

J.W. Wilson
Civil Engineer.

Filed at the request of Lagunitas Development Co
February 14th A.D. 1922
at 10 minutes past 10 o'clock A M in the office of the County Recorder of the County of Marin, State of California.

J.A. McClaud
County Recorder.

by
Deputy Recorder.

Jas. A. Dr. Co.
FEB 14 1922
N.T. 10
C. 5 Maps
15

J.W. McClaud

MAP NUMBER FIVE
OF
WOODACRE
MARIN COUNTY, CALIFORNIA.
J.H. L'HOMMEDIEU & COMPANY,
Civil & Landscape Engineers,
Oakland, Calif., October 1921.
Scale: 1" = 100'

5-15 SHEET 10 OF 10 SHEETS

15

See Sheet 5

RAILROAD AVE

North Western Pacific Railroad.

Sub-Hwy

CENTRAL AVE

SCOTT ST

GRANT ST

PARK ST.

ADAMS ST.

TAYLOR AVE

HILL AVE

ROAD To San Geronimo.

COUNTY

FRED W. DICKSON

FRED W. DICKSON

See Sheet 2

203 204 205 206 207 208

MAP NUMBER FIVE
OF
WOODACRE
MARIN COUNTY, CALIFORNIA.
J.H.L'HOMMEDIEU & COMPANY,
Civil & Landscape Engineers
Oakland, Calif., October 1921.
Scale: 1"=100'.

SHEET 1 OF 10 SHEETS

5-15-A

See Sheet 3

See Sheet 4

See Sheet 1.

REDWOOD DRIVE
CASTLE ROCK AVE
GARDEN WAY
ASPEN
FERN AVE
RESERVED
PARK
Garage
Castle Rock
North Western Pacific Railroad
STATION
Northwestern Pacific R.R.
RAILROAD AVE
Mallard Oval
PINE AVE
WAY
CENTRAL AVE
HILL AVE
SCOTT ST
Alfred H Pritchard, Jesse R. Cornwell, Alfred Y. Williams
Charles Ferreira
LAGUNITAS DEVELOPMENT CO.
Wm. J. DICKSON
Fence

MAP NUMBER FIVE
OF
WOODACRE
MARIN COUNTY, CALIFORNIA.
J.H.L'HOMMEDIEU & COMPANY,
Civil & Landscape Engineers,
Oakland, Calif., October 192
Scale: 1"=100'.
5-15-B

MAP NUMBER FIVE OF WOODACRE

MARIN COUNTY, CALIFORNIA.

J.H.L'HOMMEDIEU & COMPANY,
Civil & Landscape Engineers.
Oakland, Calif., October 1921.
Scale: 1"=100'.

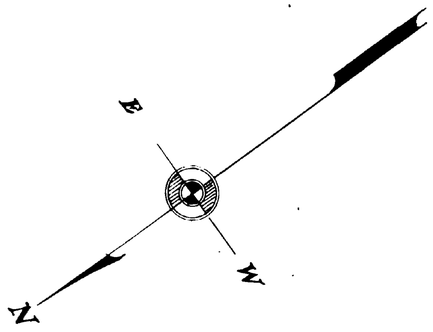

PINE AVE
LAUREL AVE
ELM AVE
ROCK AVE
CASTLE AVE
OAK AVE
GROVE AVE
RAILROAD AVE
North Western Pacific Railroad
Tunnel Portal
See Sheet 2
See Sheet 4
See Sheet 9
SHEET 3 OF 10 SHEETS
515 C

MAP NUMBER FIVE OF WOODACRE

MARIN COUNTY, CALIFORNIA.

J.H. L'HOMMEDIEU & COMPANY, Civil & Landscape Engineers.

Oakland, Calif., October 1921.

Scale: 1"=100'.

See Sheet 9

See Sheet 8

See Sheet 7

See Sheet 3

See Sheet 2

OAK GROVE AVE.

ELM AVE.

UPLAND CURVE

REDWOOD DRIVE

OAK GROVE WAY

ROCK RIDGE ROAD

HOLLY LANE

CARSON ROAD

FERN AVE.

REDWOOD DRIVE

RAILROAD AVE

CASTLE ROCK AVE

ASPEN WAY

HERMOSA GARDEN AVE.

Swimming Pool

RESERVED

The Lodge

Park

Garage

Castle Rock

STATION

Northwestern Pacific Railroad

Sub-Way

Rupert Nelson

Jesse E. Walter

W.H. & G.L. Ellis

Mary E. Kelly

Bertha C. Toy

Caroline J. Goodall

Cecelia Frances Rubury

Italio Zanolini

Gladys M. Coleti

John J. O'Connor

F.H. Collins & M. Koenig

F.B. Morse

Gross & Miller Inc.

John Daly

Henry M. Coleti

L.B. Bingley

Joseph W. Hooker

Frank & Elissa Batmale

John R. Ruckstell

Hattie Arens

Mrs. B.J. Whiteside

R.A. Crothers

Andrew J. Buerk

E.B. & Maud S. Gardner

Willis Runyon

Frederick Wood

Katherine F. Sheehy

Edward Barnes

J. Mullan

C.W. Ronheimer

Mary Beck

Joseph A.

E.R.T. Maillard

Owen

5-15-D

J-11-D

15

MAP NUMBER FIVE OF WOODACRE

MARIN COUNTY, CALIFORNIA

J.H.L'HOMMEDIEU & COMPANY,
Civil & Landscape Engineers.
Oakland, Calif., October 1921.
Scale: 1"=100'.

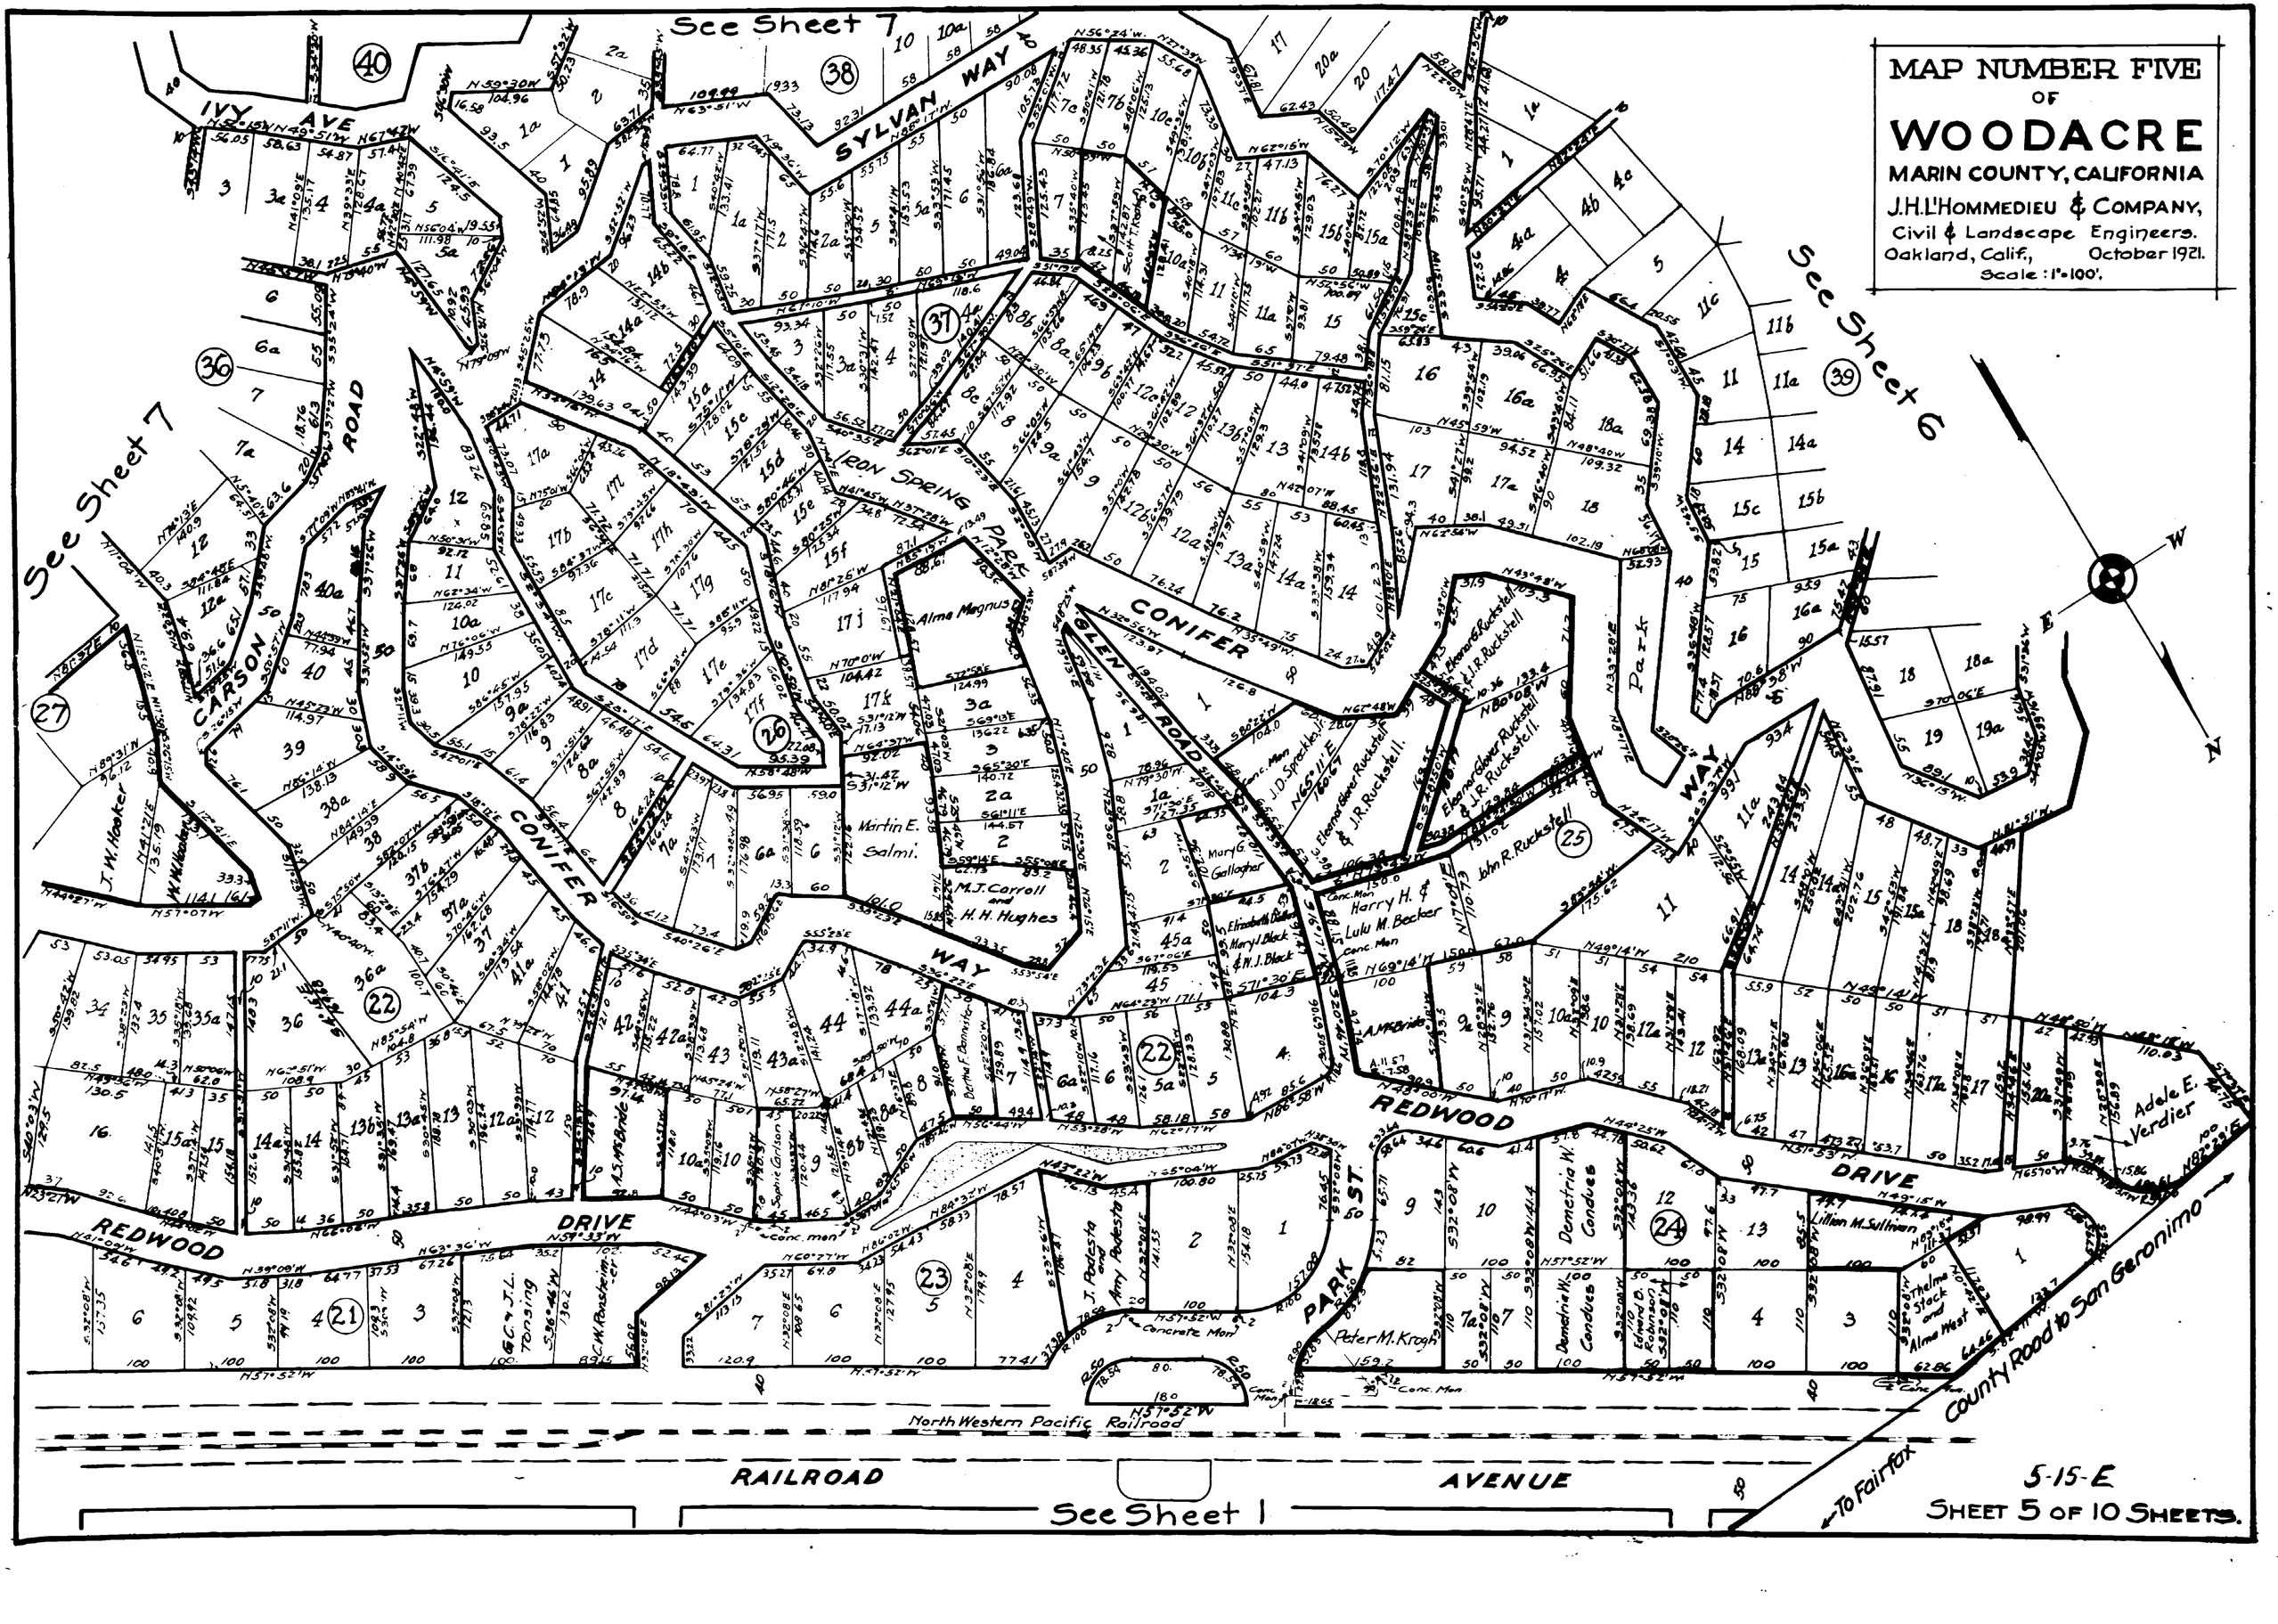

5-15-E

SHEET 5 OF 10 SHEETS.

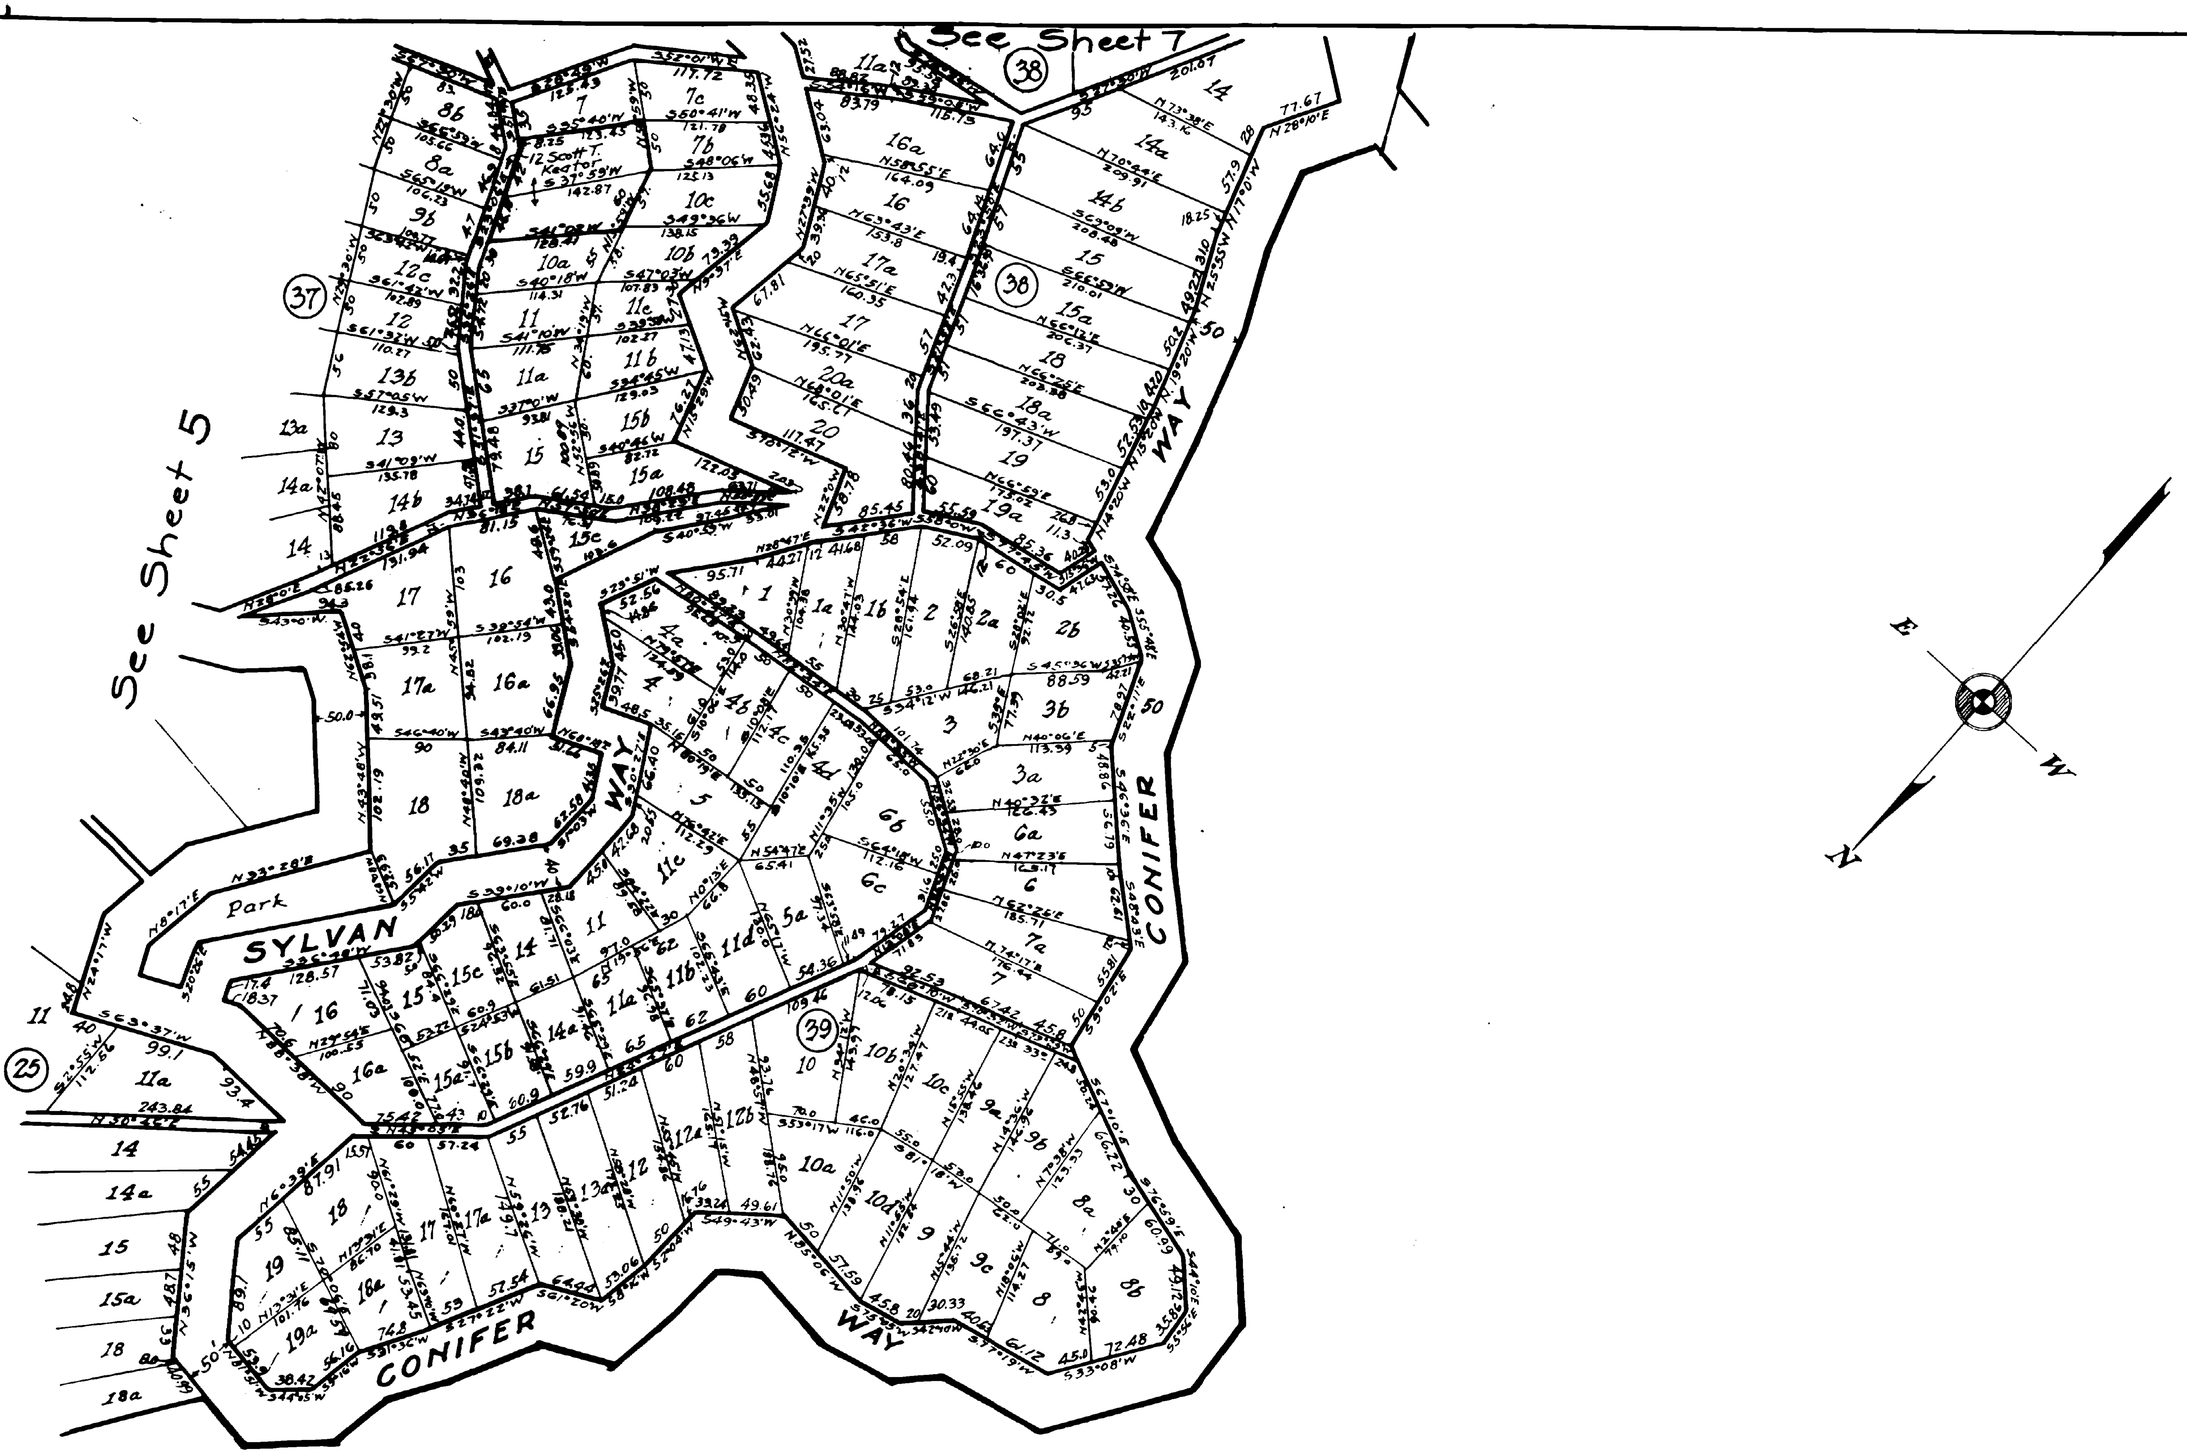

MAP NUMBER FIVE
OF
WOODACRE
MARIN COUNTY, CALIFORNIA.
J.H.L'HOMMEDIEU & COMPANY,
Civil & Landscape Engineers.
Oakland, Calif. October 1921.
Scale: 1"=100'

5-15-F

15

MAP NUMBER FIVE OF WOODACRE

MARIN COUNTY, CALIFORNIA.

J.H.L'HOMMEDIEU & COMPANY,
Civil & Landscape Engineers.
Oakland, Calif., October 1921.
Scale: 1"=100'

See Sheet 8

See Sheet 8

See Sheet 4

See Sheet 5

See Sheet 5

See Sheet 5

See Sheet 5

See Sheet 6

CARSON ROAD

MAPLE AVE

MADRONE AVE

IVY WAY

SYLVAN WAY

CONIFER WAY

CARSON ROAD

CARSON ROAD

F.H.Collins + M.Koenig

M.I.Dahler and I.T.Barton

M.J.Hollinger

Bertha Hutton

E.E.Enlow

J.A.Bingley

Joseph W.Hooker

Walter W.Hooker

J.R.Rockwell

W.A.Setchell + W.G.Reed.

Bertha C.Toy

Elizabeth O.Craig

Harvey M.Toy

5-15-G

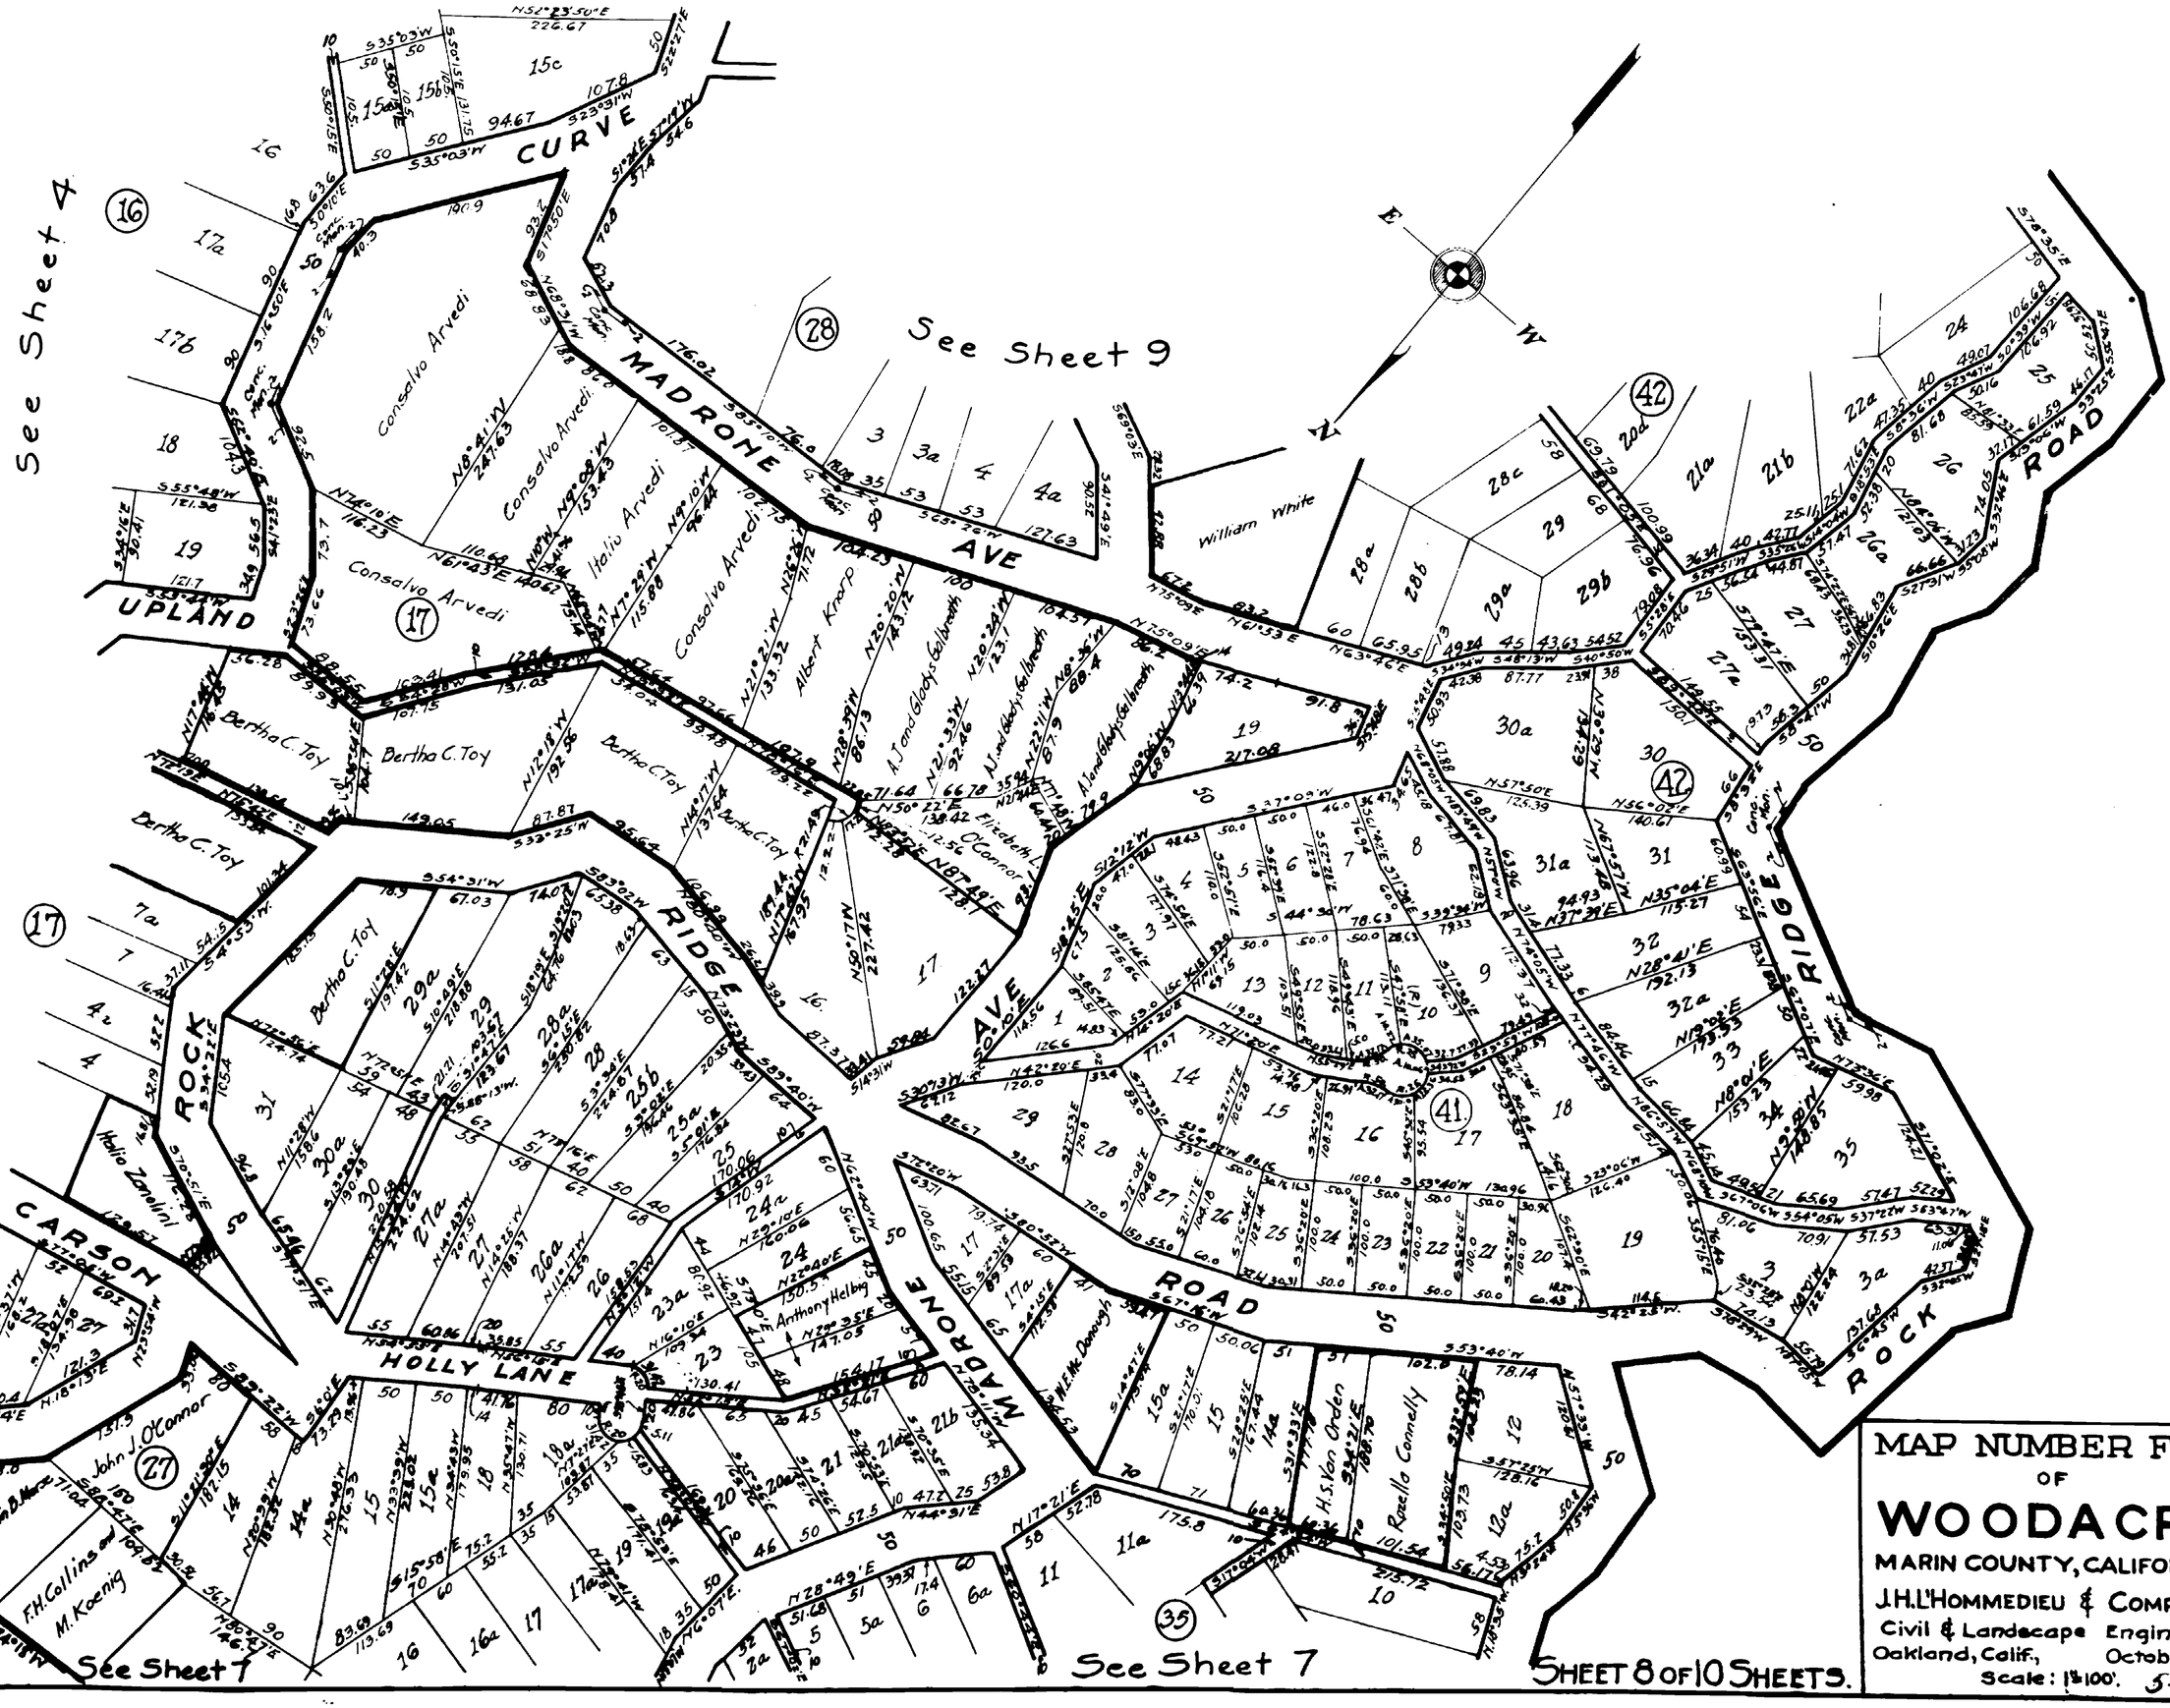

MAP NUMBER FIVE OF WOODACRE

MARIN COUNTY, CALIFORNIA

J.H. L'HOMMEDIEU & COMPANY,
Civil & Landscape Engineers.
Oakland, Calif., October 1921.
Scale: 1"=100'. 5-15-H

SHEET 8 OF 10 SHEETS.

DEVELOPMENT COMPANY

LAGUNITAS

ROCK RIDGE ROAD

ESCHSCHOLTZIA AVE

UPLAND AVE

SALIX AVE

LAUREL GROVE AVE

OAK CURVE

EDGEWOOD DRIVE

MADRONE AVE

The Mc Kee Co a Corp.

Dorothy H. Quinn

Alice M Frey

Charles & Harold Hartman

W.A. & M.L. Murphy

Rupert Nelson

Jesse E. Walter

Attilo Canessa

Clara Geiger

Margaret Clayes

Mary F. Brannan

William White

See Sheet 3

See Sheet 4

See Sheet 8

MAP NUMBER FIVE OF WOODACRE

MARIN COUNTY, CALIFORNIA.

J.H.L'HOMMEDIEU & COMPANY,
Civil & Landscape Engineers.
Oakland, Calif., October 1921.
Scale = 1" = 100'.

SHEET 9 OF 10 SHEETS

S 10-1