7-PM-8

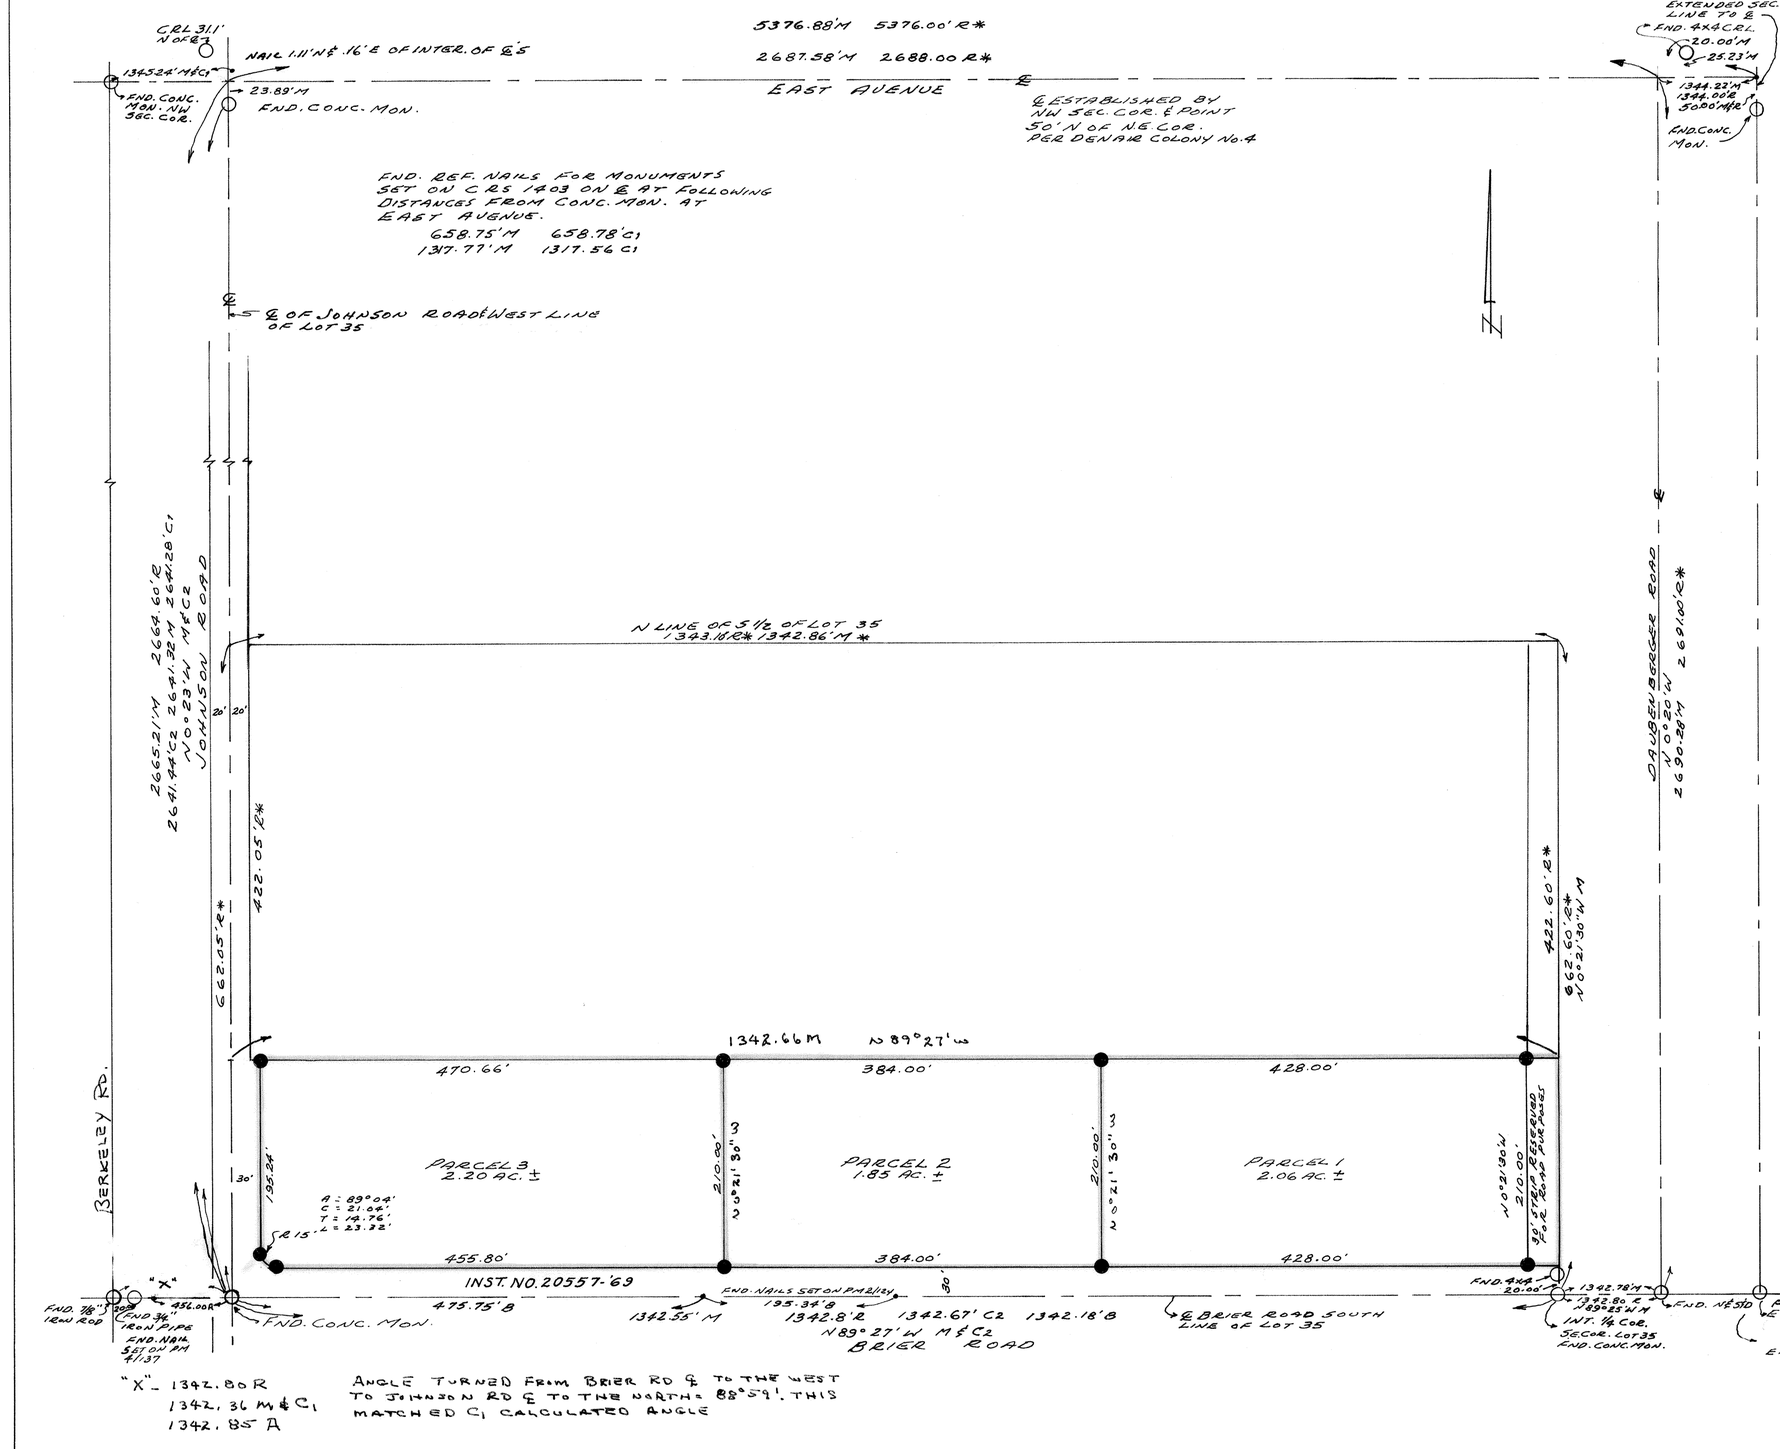

"X" - 1342.80 R
1342.36 M & C1
1342.85 A

ANGLE TURNED FROM BRIER RD ℄ TO THE WEST TO JOHNSON RD ℄ TO THE NORTH = 88°59'. THIS MATCHED C1 CALCULATED ANGLE

REGISTERED PROFESSIONAL ENGINEER
ROGER L. GREGG
No. 13693
CIVIL
State of California

ENGINEER'S CERTIFICATE

THIS MAP WAS PREPARED BY ME OR UNDER MY DIRECTION AND WAS COMPILED FROM RECORD DATA AND A FIELD SURVEY I MADE IN CONFORMANCE WITH THE REQUIREMENTS OF THE SUBDIVISION MAP ACT AT THE REQUEST OF MR. VICTOR JOHNSTON ON MAY 9 1969. I HEREBY CERTIFY THAT ALL PROVISIONS OF APPLICABLE STATE LAW AND LOCAL ORDINANCES HAVE BEEN COMPLIED WITH.

Roger L. Gregg
ROGER L. GREGG R.C.E. 13693

COUNTY SURVEYOR'S CERTIFICATE

THIS MAP HAS BEEN EXAMINED THIS 20TH DAY OF JUNE 1969 FOR CONFORMANCE WITH THE REQUIREMENTS OF SECTION 11575 OF THE SUBDIVISION MAP ACT.

BY: RICHARD BARHITE
COUNTY SURVEYOR

Boyce E. Lewis
DEPUTY

RECORDER'S CERTIFICATE

FILED ~~FOR RECORD~~ THIS 20 DAY OF June 1969 AT 1:40 IN BOOK 7 OF P/M AT PAGE 8 AT THE REQUEST OF Surveyor INST. No. 21373 FEES $5.00 PAID

Steve R. Nelson
RECORDER

DEPUTY

NOTES
BASIS OF BEARING - N89°27'W ALONG THE CENTERLINE OF BRIER ROAD AS SHOWN ON COUNTY ROAD SURVEY No. 991, FILED FOR RECORD IN THE COUNTY SURVEYOR'S RECORDS AT PAGE 77 OF VOLUME 10 OF ROADS.

LEGEND
- • FOUND NAIL
- ● SET 3/4" IRON PIPE
- ○ FOUND MONUMENT AS NOTED
- M - MEASURED ON THIS SURVEY
- R - DENAIR LAND AND DEVELOPMENT COMPANY'S COLONY No. 4 - VOL. 2 P. 36
- C1 - COUNTY ROAD SURVEY NO. 1403
- C2 - COUNTY ROAD SURVEY No. 991
- A - PARCEL MAPS VOL. 4 P. 137
- B - PARCEL MAPS VOL. 2 P. 122
- D - RECORD OF SURVEY VOL. 12 P. 99
- * - CALCULATED FROM INFORMATION UNDER ASTERISK

PARCEL MAP OF THE S 1/2 OF LOT 35 OF THE DENAIR LAND AND DEVELOPMENT COMPANY'S COLONY No. 4 SEC. 24, T5S, R10E, M.D.B.&M.

SCALE 1"=100' MAY 1969

7-PM-8