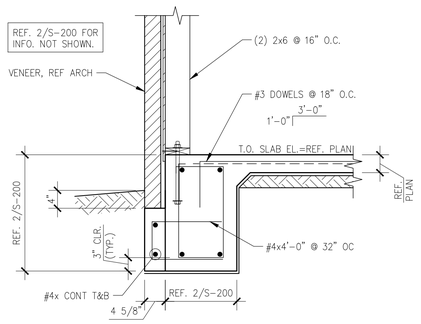

SECTION 20

SCALE: ¾"=1'-0" S-200

NOT USED 16

SCALE: N.T.S. S-200

NOT USED 12

SCALE: N.T.S. S-200

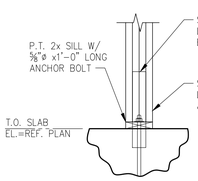

SECT. "A"

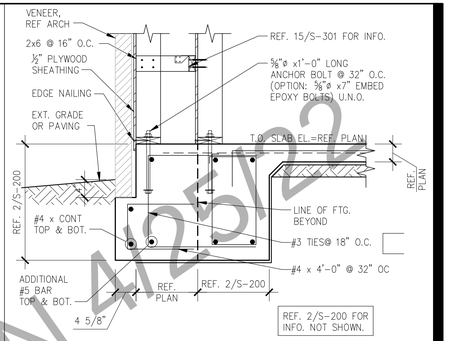

SECTION 4

SCALE: ¾"=1'-0" S-200

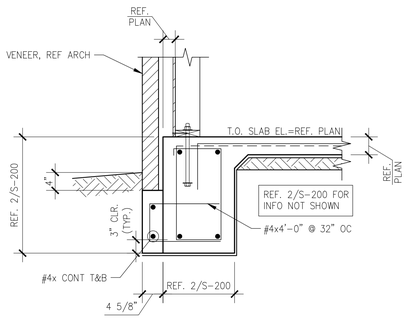

SECTION 19

SCALE: ¾"=1'-0" S-200

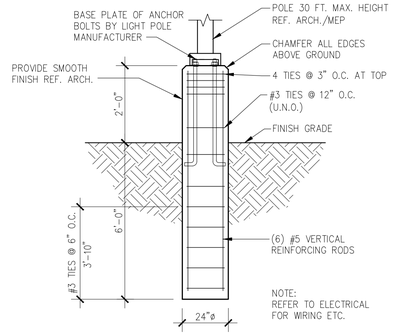

TYPICAL LIGHT POLE SECTION 15

SCALE: N.T.S. S-200

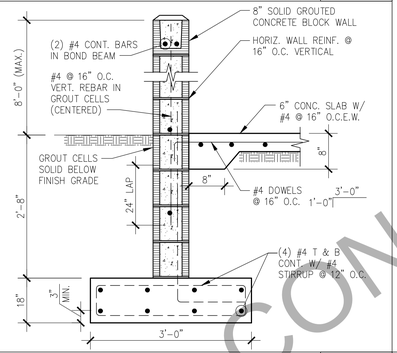

TRASH ENCLOSURE WALL 11

SCALE: ¾"=1'-0" S-200

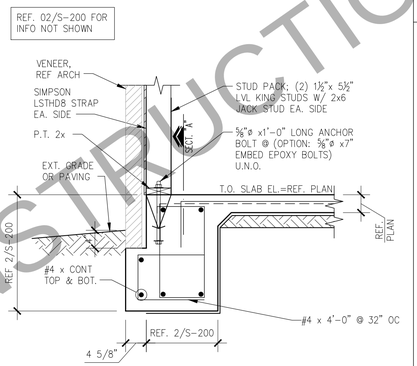

SECTION 7

SCALE: ¾"=1'-0" S-200

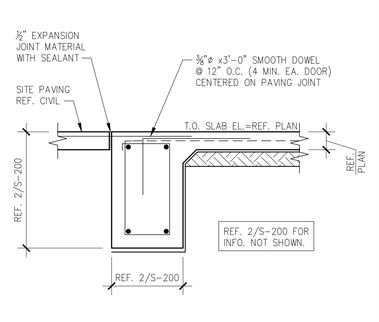

SECTION 3

SCALE: ¾"=1'-0" S-200

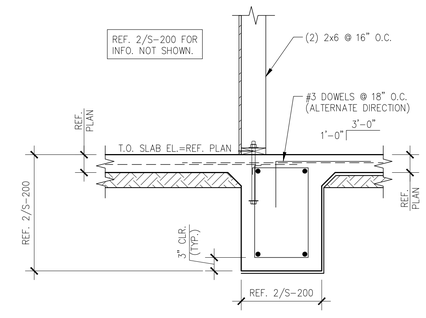

SECTION 18

SCALE: ¾"=1'-0" S-200

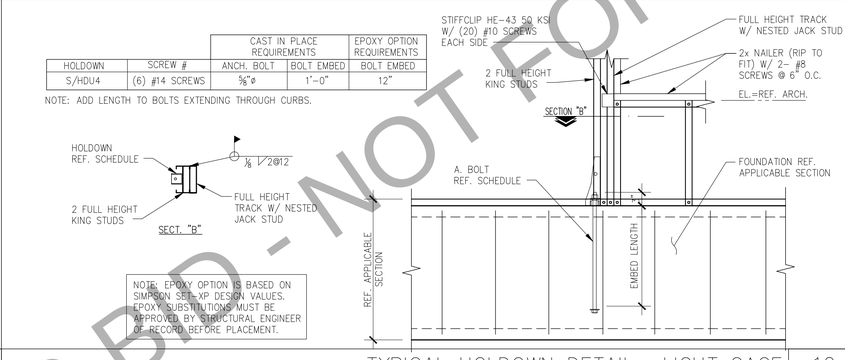

TYPICAL HOLDOWN DETAIL- LIGHT GAGE 10

SCALE: ¾"=1'-0" S-200

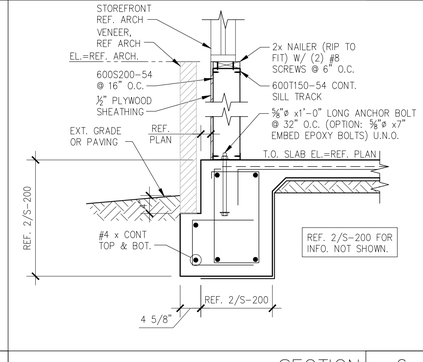

SECTION 6

SCALE: ¾"=1'-0" S-200

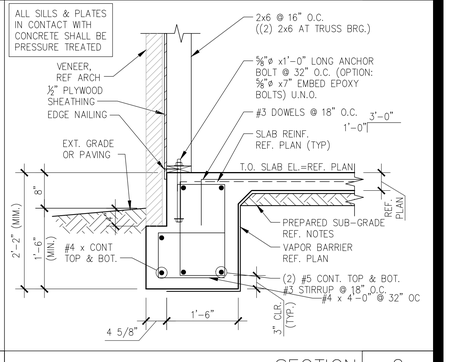

SECTION 2

SCALE: ¾"=1'-0" S-200

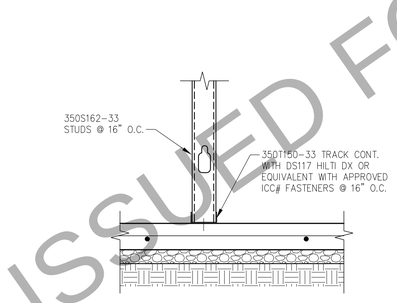

SLAB AT NON BEARING WALL 17

SCALE: N.T.S. S-200

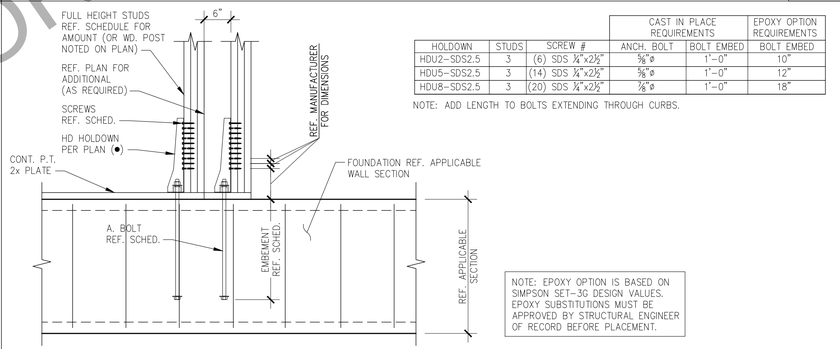

HOLDOWN	STUDS	SCREW #	CAST IN PLACE REQUIREMENTS ANCH. BOLT	BOLT EMBED	EPOXY OPTION REQUIREMENTS BOLT EMBED
HDU2-SDS2.5	3	(6) SDS ¼"x2½"	⅝"ø	1'-0"	10"
HDU5-SDS2.5	3	(14) SDS ¼"x2½"	⅝"ø	1'-0"	12"
HDU8-SDS2.5	3	(20) SDS ¼"x2½"	⅞"ø	1'-0"	18"

NOTE: ADD LENGTH TO BOLTS EXTENDING THROUGH CURBS.

TYPICAL HOLDOWN DETAIL- WOOD 9

SCALE: N.T.S. S-200

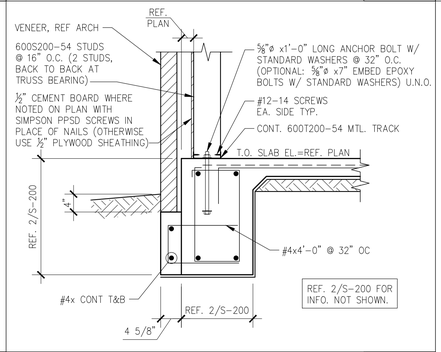

SECTION 5

SCALE: ¾"=1'-0" S-200

ISSUED FOR BID - NOT FOR CONSTRUCTION 4/25/22

PANDA RESTAURANT GROUP INC.
1683 Walnut Grove Ave.
Rosemead, California
91770
Telephone: 626.799.9898
Facsimile: 626.372.8288

All ideas, designs, arrangement and plans indicated or represented by this drawing are the property of Panda Express Inc. and were created for use on this specific project. None of these ideas, designs, arrangements or plans may be used by or disclosed to any person, firm, or corporation without the written permission of Panda Express Inc.

REVISIONS:

ISSUE DATE:

1	03.04.2022 ISSUE FOR PERMIT

DRAWN BY:

PANDA PROJECT #: - S8-22-D8698
C&P PROJECT #: - 2210806

CUHACI PETERSON
2600 Maitland Center Parkway
Suite #200
Maitland, FL 32751
P (407) 661-9100
F (407) 661-9101
c-p.com

03.04.2022

PANDA EXPRESS
TRUE WARM AND WELCOME 2200
3030 DERITA ROAD
CONCORD, NC 28027

BRITT PETERS AND ASSOCIATES INC
consulting engineer
999 Waterside Drive
Suite 2202
Norfolk, VA 23510
(864) 271-8669
Fax (864) 233-5140
www.brittpeters.com
BPA Job No. 211024
NC COA - 1088

S-200

FOUNDATION DETAILS

TRUE WARM & WELCOME 2200 R4